SPEED LIMIT	SIGN SPACING	TAPER LENGTH	CONE SPACING	
			TAPER	TANGENT
25 MPH	100'	125'	25'	50'
30 MPH	250'	180'	30'	60'
35 MPH	250'	245'	35'	70'

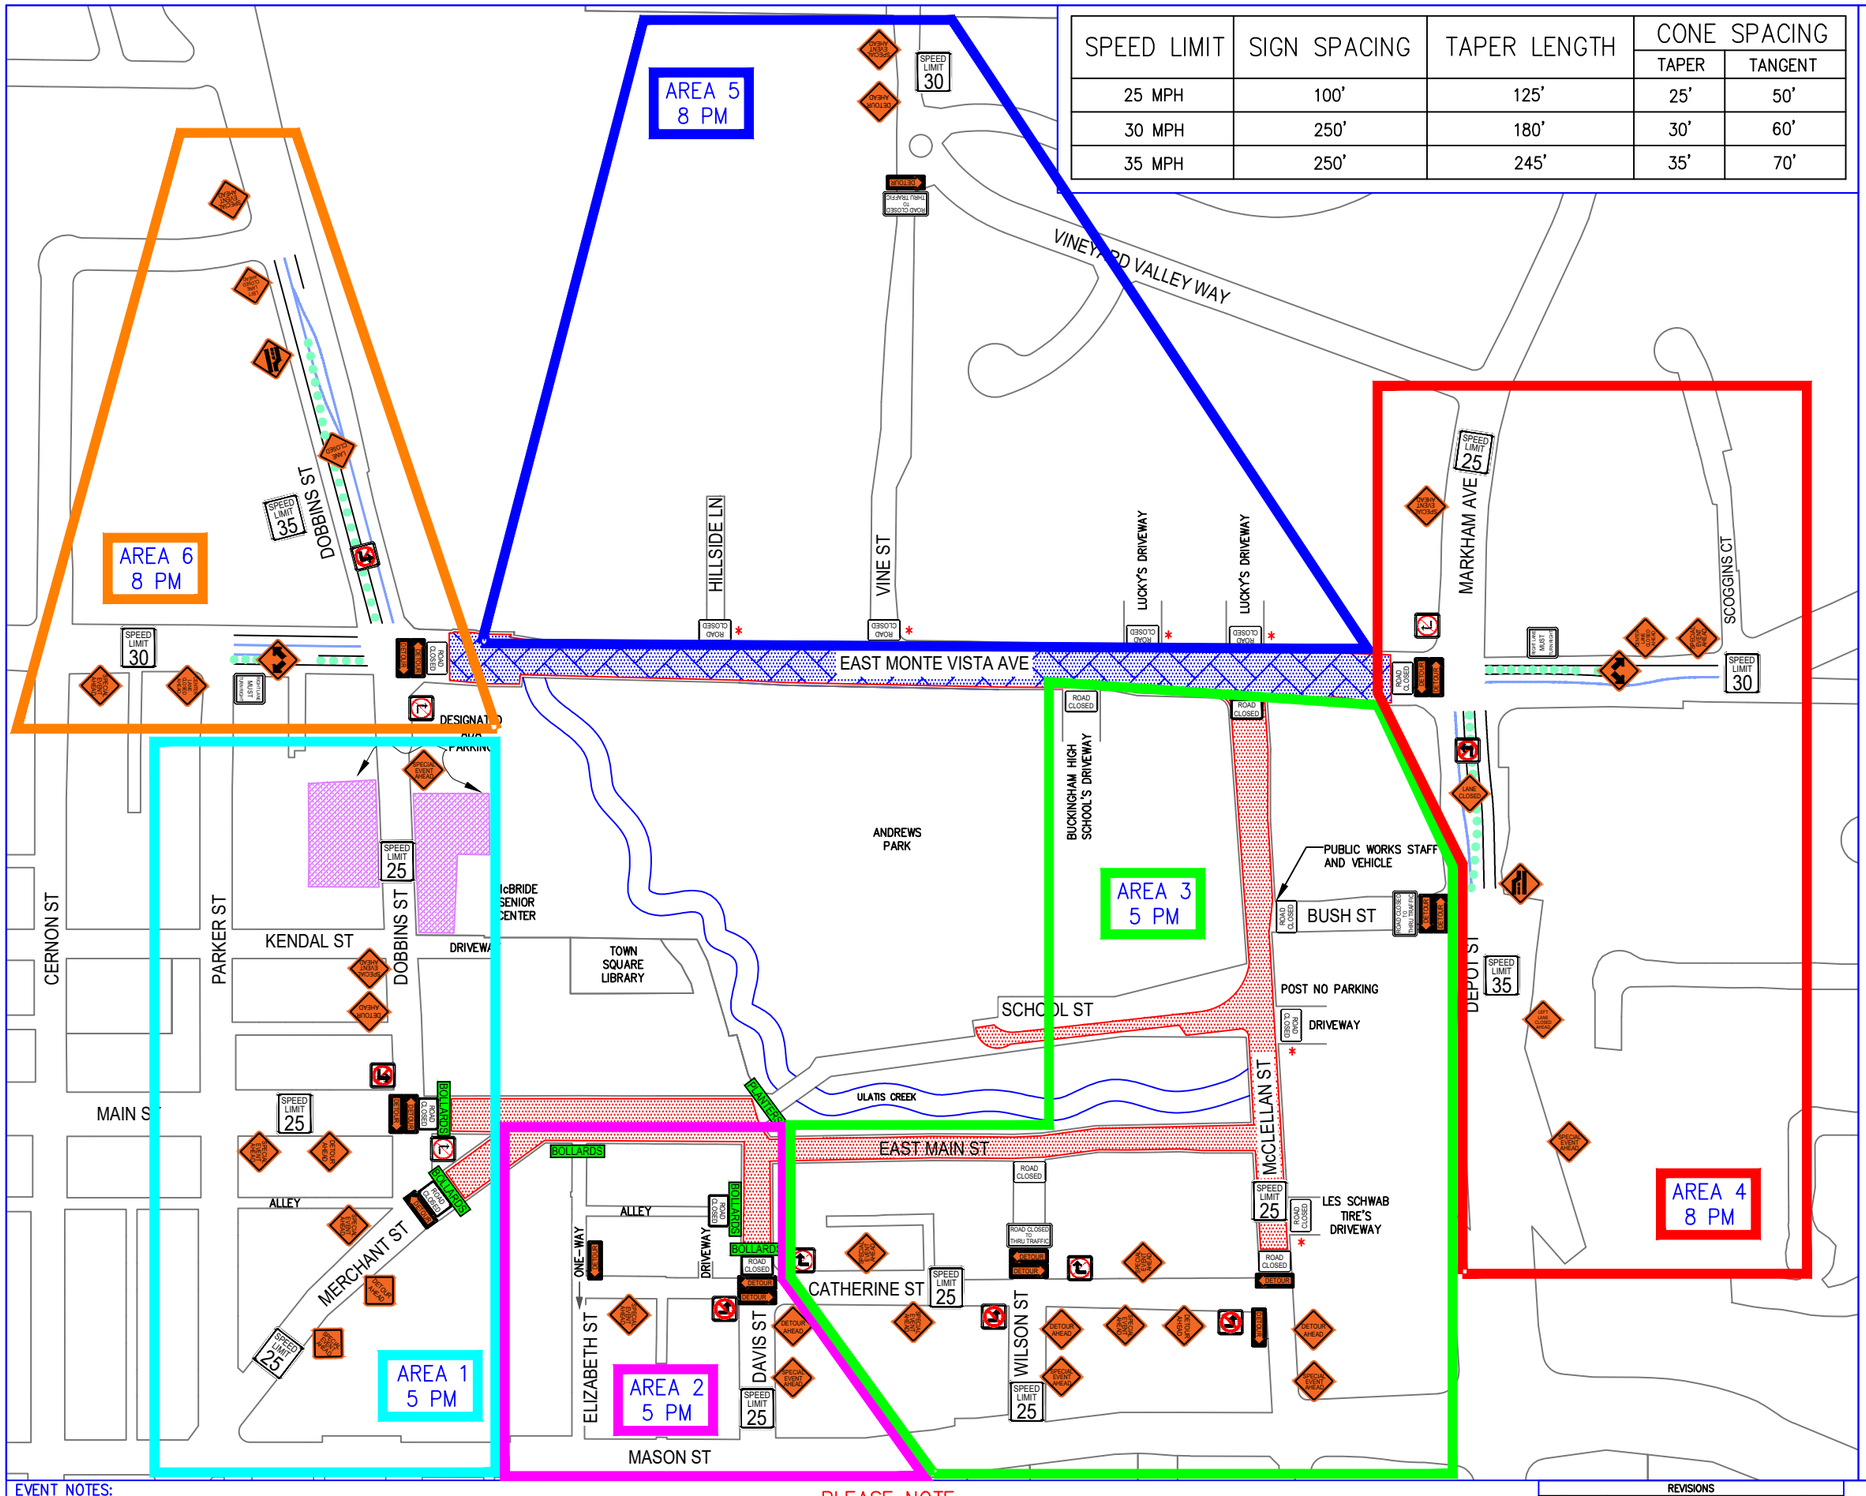

SIGN DESIGNATION		DESCRIPTION	SIZE	QUANTITY
R11-2	ROAD CLOSED	ROAD CLOSED	48" X 30"	17
R11-4	ROAD CLOSED TO THRU TRAFFIC	ROAD CLOSED TO THRU TRAFFIC	60" X 30"	3
R3-7	RIGHT LANE MUST TURN RIGHT	RIGHT LANE MUST TURN RIGHT	36" X 36"	2
R3-1		NO RIGHT TURN	24" X 24"	5
R3-2		NO LEFT TURN	24" X 24"	6
M4-10 (LT)	DETOUR	DETOUR SIGN (LEFT)	48" X 18"	10
M4-10 (RT)	DETOUR	DETOUR SIGN (RIGHT)	48" X 18"	7
W20-2	DETOUR AHEAD	DETOUR AHEAD	36" X 36"	8
W20-5 (LT)	LEFT LANE CLOSED AHEAD	LEFT LANE CLOSED AHEAD	36" X 36"	2
W9-3	CENTER LANE CLOSED AHEAD	CENTER LANE CLOSED AHEAD	36" X 36"	2
C30(CA)	LANE CLOSED	LANE CLOSED	36" X 36"	2
SC5	SPECIAL EVENT AHEAD	SPECIAL EVENT AHEAD	36" X 36"	19
W12-1		DOBULE ARROW	36" X 36"	2
W4-2(LT)		LANE ENDS	36" X 36"	2
TRAFFIC CONES		TRAFFIC CONES		

STREETS CLOSED AT 5:00 PM

STREETS CLOSED AT 8:00 PM

DESIGNATED ADA PARKING

*NOTE: DRAWING IS NOT TO SCALE.

* AREAS VEHICLES MAY BE USED FOR CLOSURES

* ROAD CLOSED AHEAD SIGNS CAN BE USED IN PLACE OF SPECIAL EVENT AHEAD IF NEEDED.

EVENT NOTES:
6:30 PM – EVENT BEGINS: BAND/VENDORS
9:00 PM – FIREWORKS BEGIN
9:20 PM – CROWDS DISBURSE
TBD – E. MONTE VISTA OPENED AFTER FIREWORKS SHOW
TBD – ALL OTHER STREETS OPENED AS CROWDS CLEAR OUT

PLEASE NOTE:
IF THERE ARE AREAS THAT A VEHICLE IS USED TO ESTABLISH CLOSURE AND VEHICLES ARE UNAVAILABLE, TYPE II BARRICADES MAY BE USED IN THEIR PLACE.

REFERENCE FILES:

NO.	DATE	DESCRIPTION	BY
		REVISIONS	

TRAFFIC CONTROL PLAN

2026 4TH OF JULY
FINAL PLAN EXHIBIT

DWG File:	DATE PLOTTED	SHEET	OF
T:\Traffic 2017\Admin\Permits\Special Events\W 4th of July\2026\TCP 4th of July 2026.dwg	06/20/26	1	1